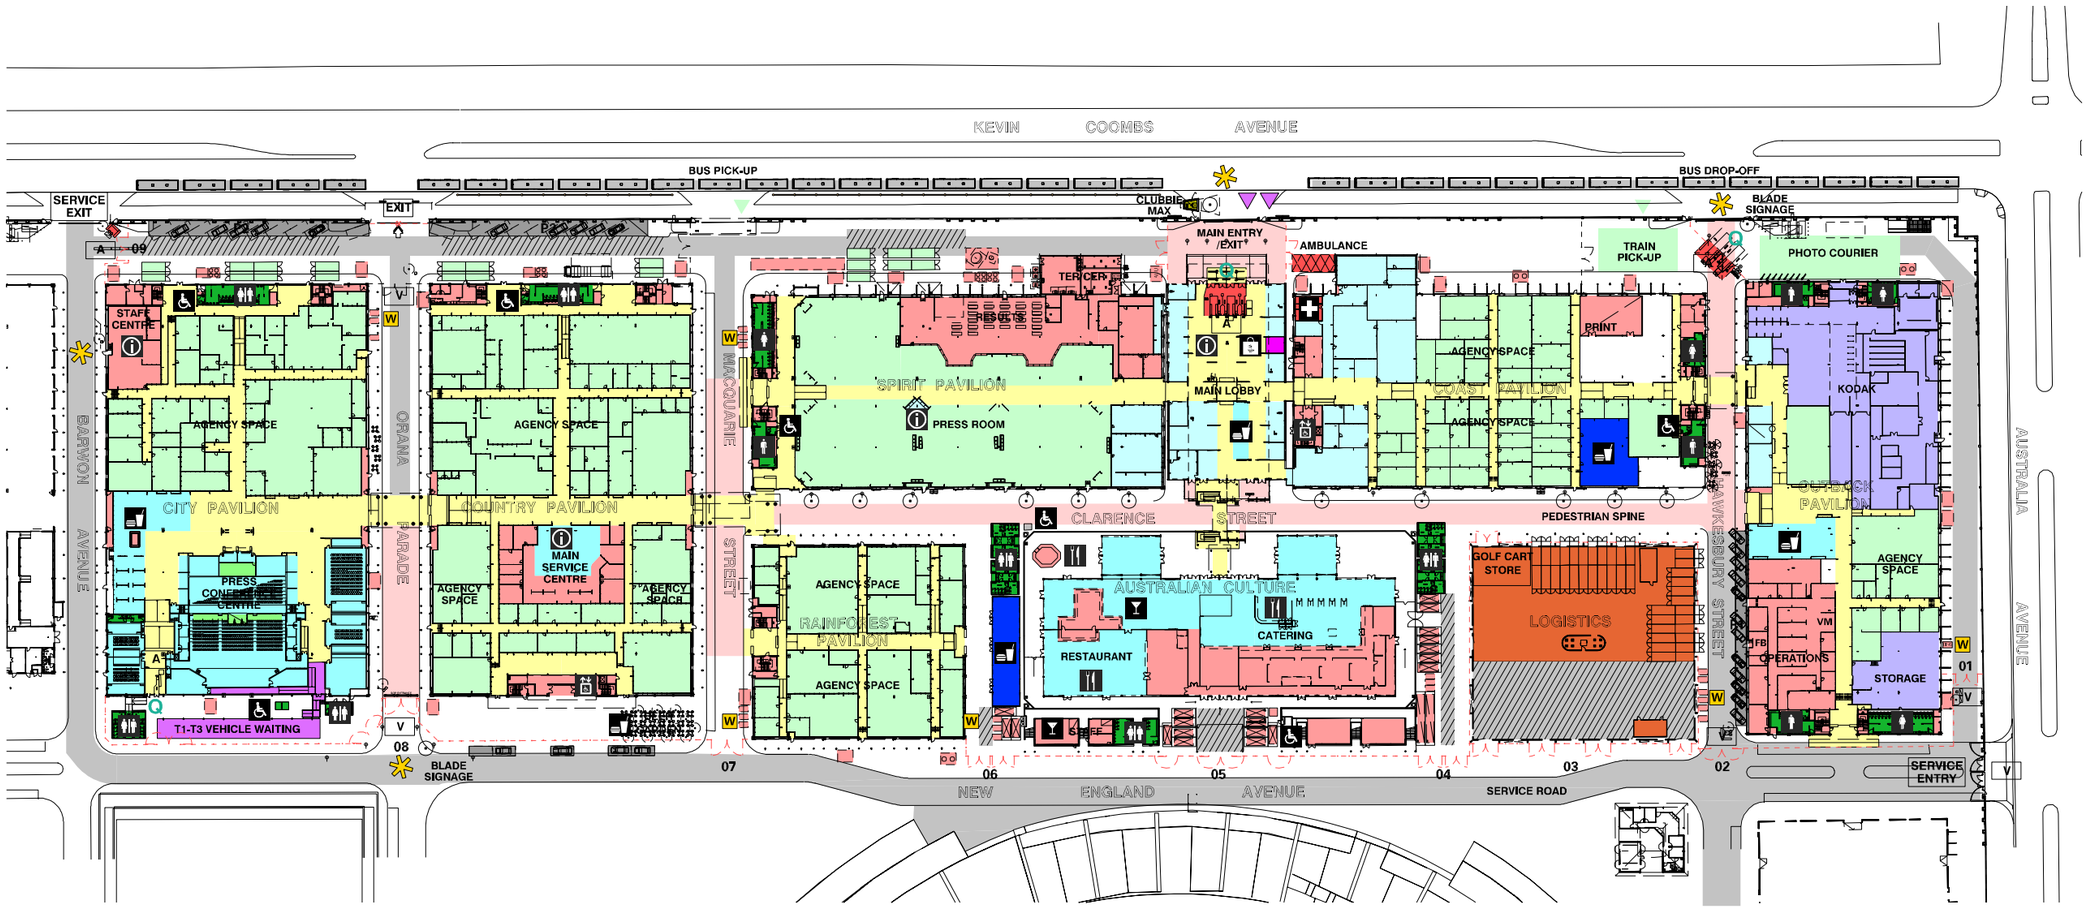

GROUND LEVEL PLAN

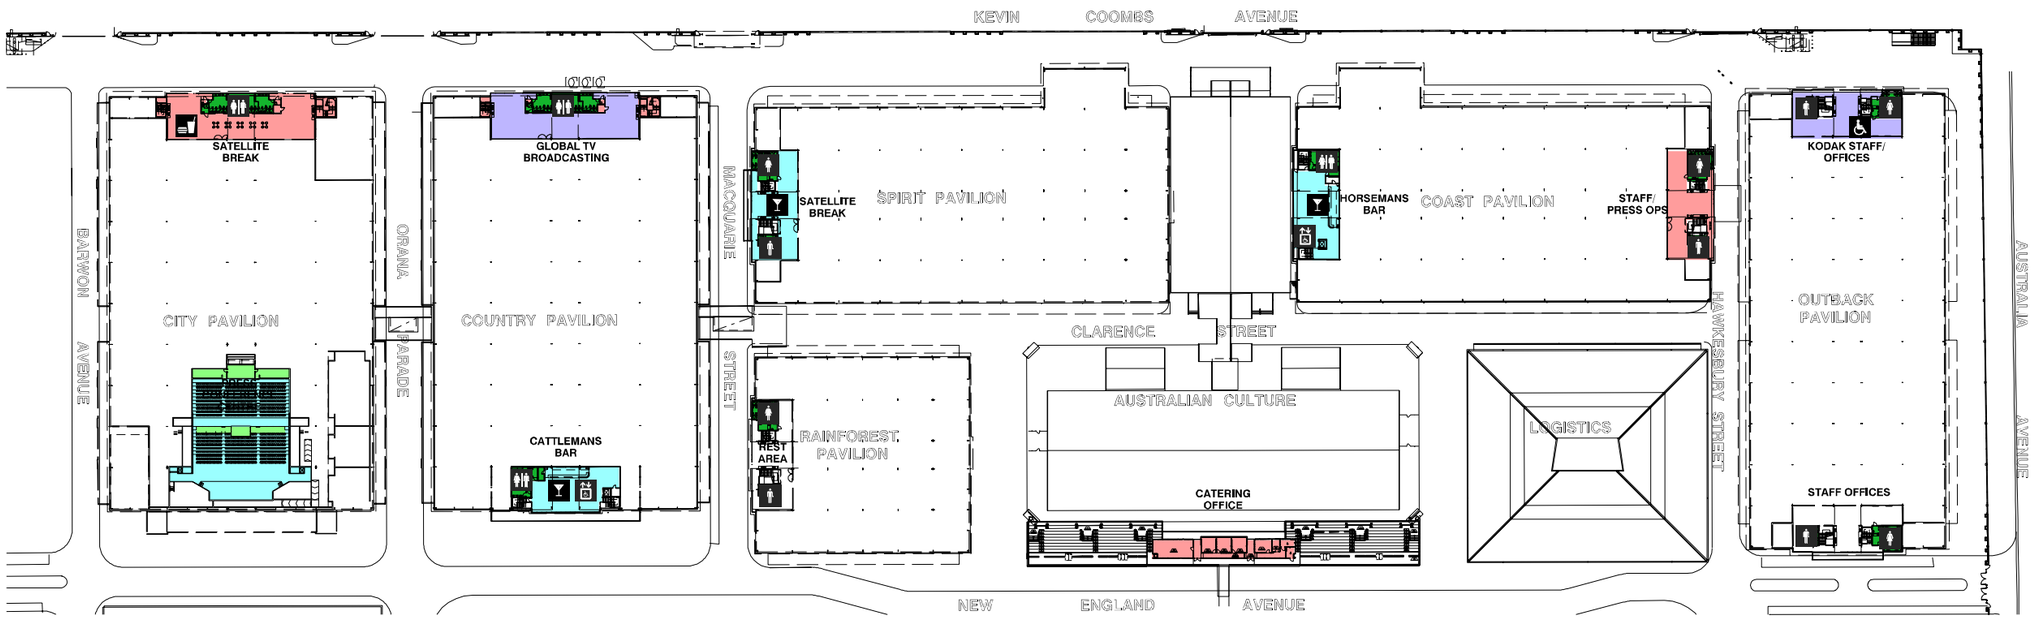

MEZZANINE LEVEL PLAN

OPERATIONAL DESIGN

THIS DOCUMENT IS THE PROPERTY OF THE SYDNEY ORGANISING COMMITTEE FOR THE OLYMPIC GAMES (SOCOG) AND IS NOT TO BE REPRODUCED IN WHOLE OR PART WITHOUT PRIOR WRITTEN AUTHORISATION FROM SOCOG. COPYRIGHT 1996

REVISIONS

REV	REVISION DESCRIPTION	CONSULTANT CHECK	DATE
A	FIRST ISSUE FOR INFORMATION	JAL	10-APR-00
B	AMENDED AS PER SOCOG MARKUP		08-JUN-00

SYDNEY MAIN PRESS CENTRE
CONSTITUENT COLOUR LEGEND

- MEDIA COVERED ACCESS
- MEDIA EXTERNAL ACCESS
- MEDIA VENUES / FACILITIES
- SUPPORT FACILITIES
- MERCHANDISING
- MEDIA /PRESS
- BROADCAST COMPOUND
- SPECIAL OPERATIONS FACILITIES
- OPERATIONS
- SECURITY & EMERGENCY SERVICES
- ACCESS CONTROL
- SECURE PERIMETER FENCING
- SECURE INTERNAL FENCING
- MAJOR LOOK STRUCTURE
- Q SPECTATOR QUEUE ZONE
- V VEHICLE CONTROL POINT
- A ACCESS CONTROL POINT
- E EMERGENCY ENTRY /EXIT
- AMBULANCE
- ACCESIBLE DROP /PICK-UP
- VECHICULAR /VIP DROP /PICK-UP
- VENUE ENTRY POINTS
- VM MPC MANAGER
- FB FIRE BRIGADE
- TOILETS
- STAFF BREAK
- LOOK
- LOGISTICS COMPOUND
- VIP ACCESS / WAITING
- STAFF PARKING
- LOADING ZONE
- TRANSPORT
- W WASTE COLLECTION
- ACCESSIBLE TOILET
- TOILET
- TOILET – MALE
- TOILET – FEMALE
- INFORMATION
- FOOD AND BEVERAGE
- CATERED EATING AREA
- BAR
- MEDICAL
- MERCHANDISING
- ACCESSIBLE LIFT
- 01 ACCESS GATE NUMBERS
- P1 MPC PARKING (12 SPACES)
- P2 MPC PARKING (19 SPACES)

CONSULTANT
SCOTT CARVER PTY LTD
ACN 074 846 905
12 BERRY STREET
NORTH SYDNEY NSW 2060
ph 9957 3988 fx 9955 0317 email 00040@scottcarver.com.au

CHECKED | APPROVED

SYDNEY ORGANISING COMMITTEE
FOR THE OLYMPIC GAMES
235 JONES STREET ULTIMO 2007 NSW AUSTRALIA
MAIL GPO BOX 2000 SYDNEY 2001 NSW AUSTRALIA
TELEPHONE (61 2) 9297 2000

PROJECT NO: 00040 | DRAWN BY: NS

LOCATION: SYDNEY OLYMPIC PARK

TITLE: MAIN PRESS CENTRE OPERATIONAL DESIGN SITE PLAN

GROUND & MEZZANINE LEVELS

BAR SCALE (m) 0 5 10 15 20 25 30m | SCALES | SCALE 1:750 AT A1

PLOT DATE: $DATE$ | DRAWING NUMBER: MPC-OD-4000 | REVISION: B

$FILE$ $TIME$
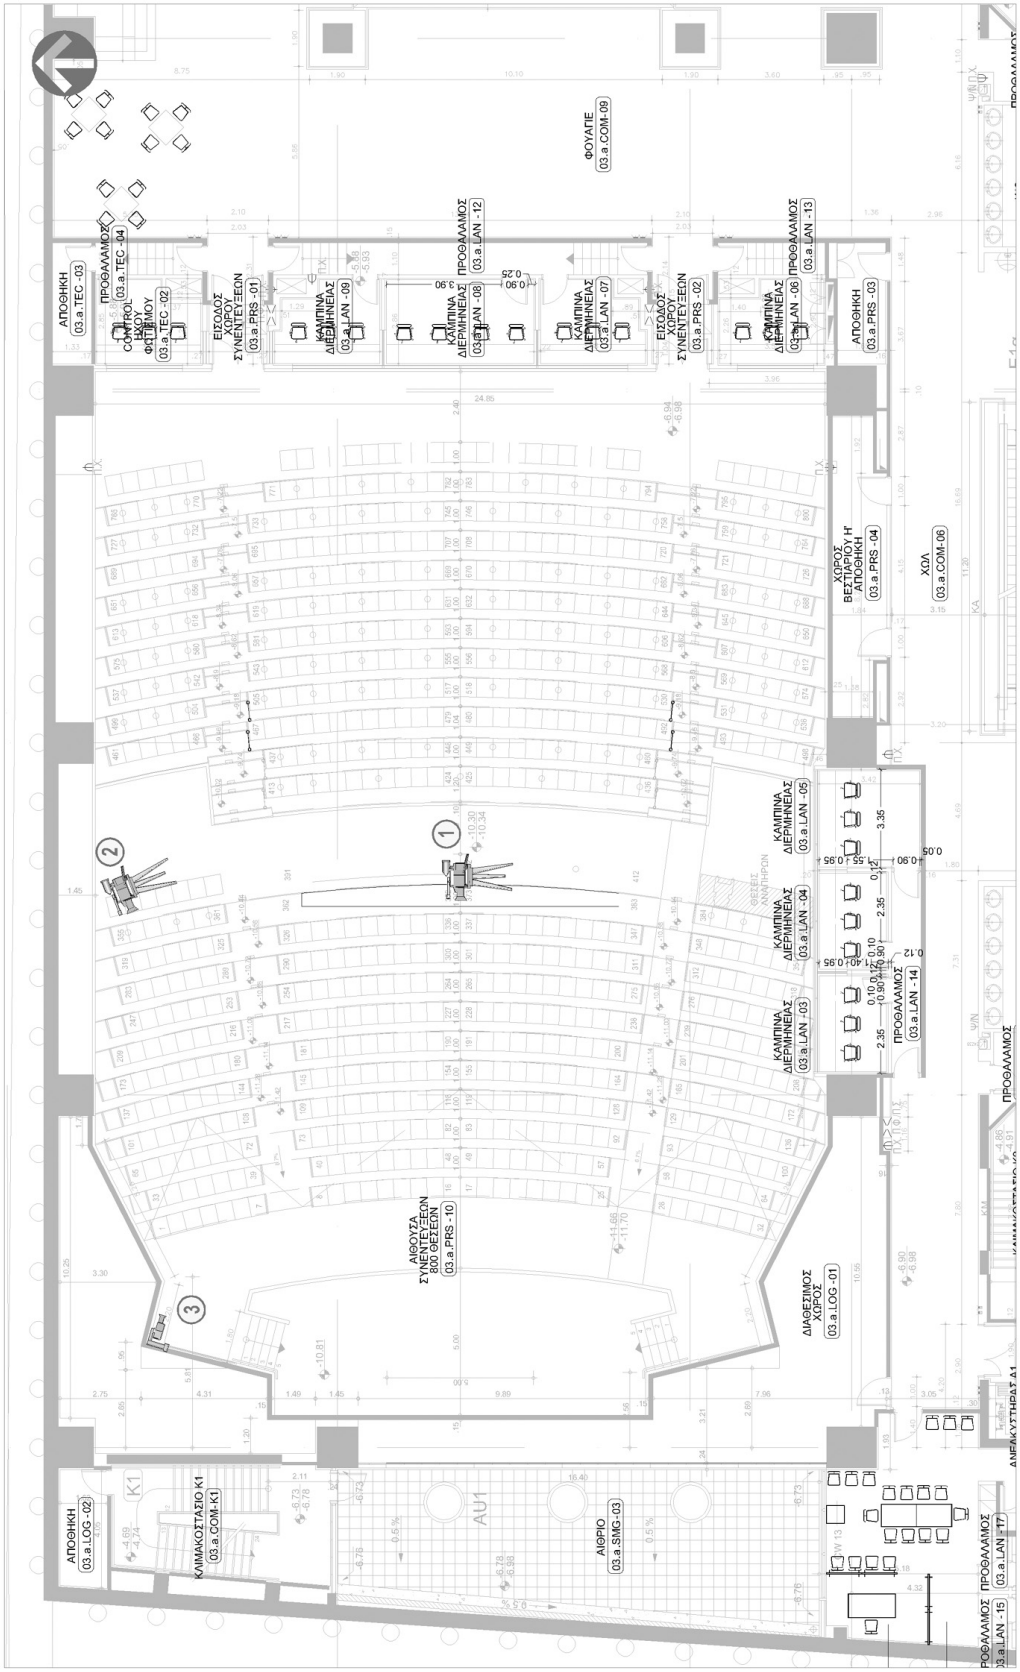
MPC Daily Briefing Room Camera Positions